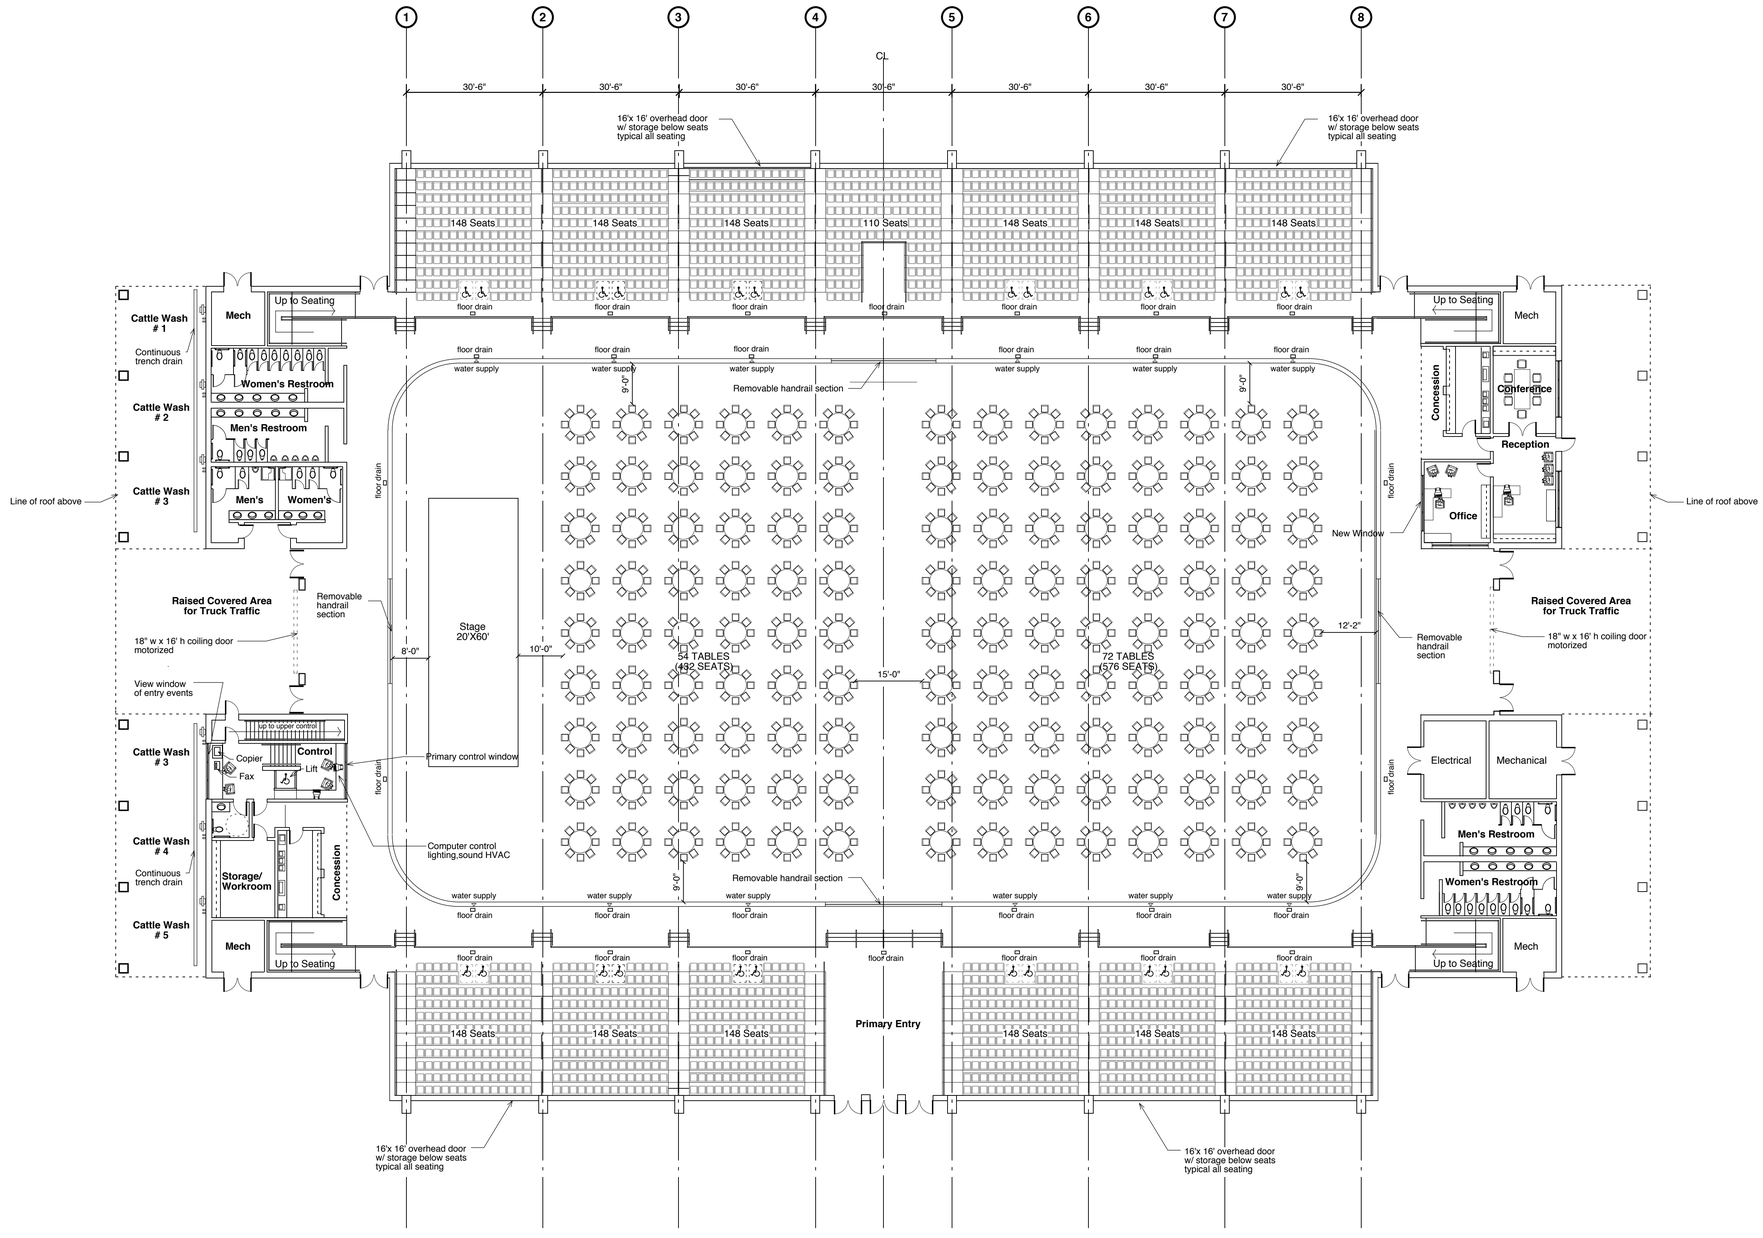

DUPLIN COUNTY MULTIPURPOSE ARENA

Floor Plan

Scale: 1/16″ = 1′-0″

DUPLIN COUNTY, NORTH CAROLINA

BMS Architects, PC
514 Market Street
PO Box 3667
Wilmington, NC 28406
Tel - (910) 762-2621
Fax - (910) 762-8506